


MONUMENT RECORD



STATE OF INDIANA ~ COUNTY OF MONROE

Section 22, Township 10 North, Range 1 East,

Monument Description & Remarks: 5/8" Rebar w/cap stamped "Indiana DNR LS0021"
(Rebar was bent over to South, but its base checked with the corner ties)

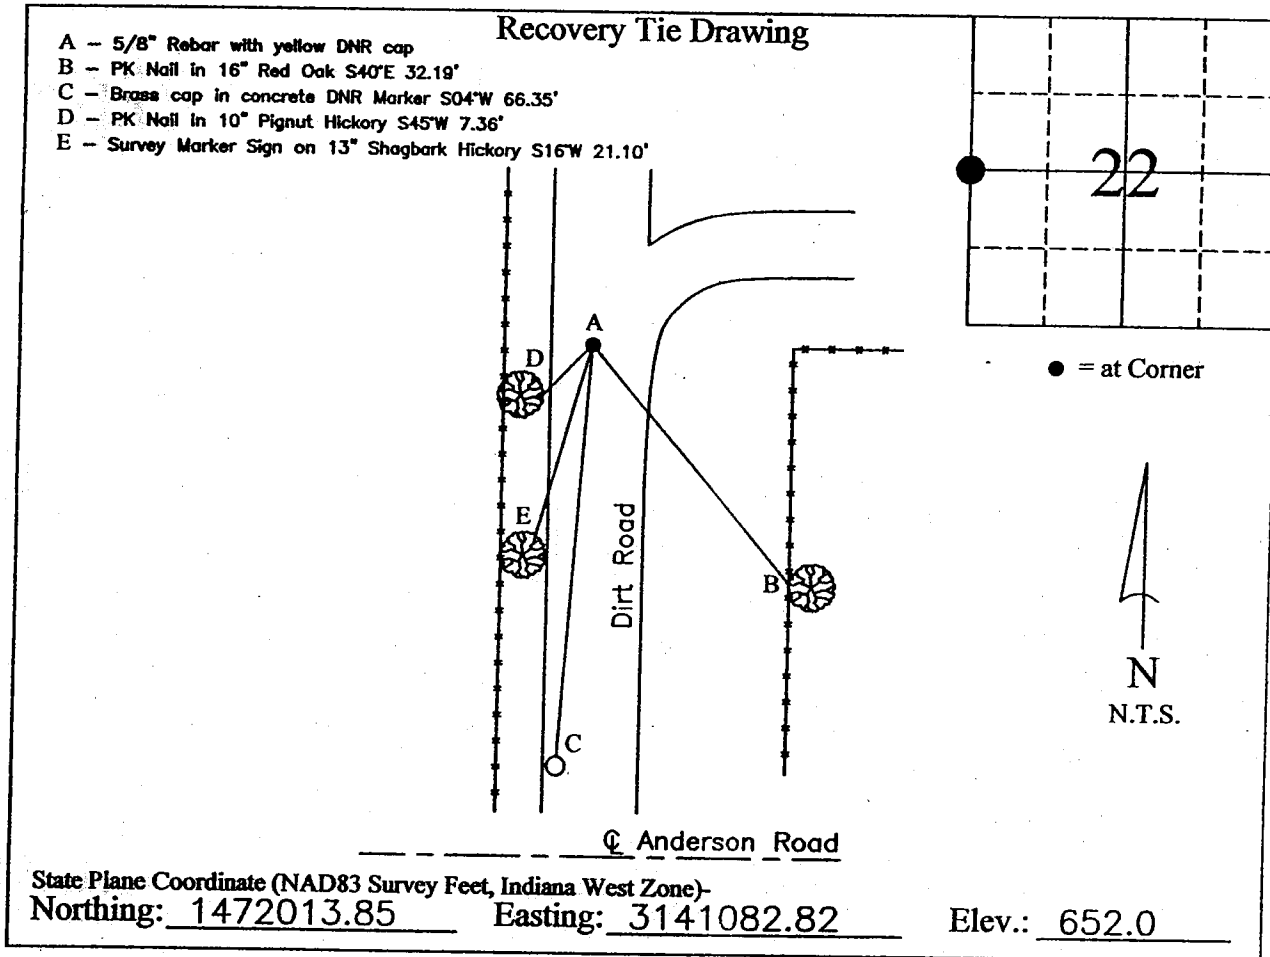

I, Ben E. Bledsoe, Registered Land Surveyor, here by certify that this document was prepared under my direction in accordance with the provisions of Section 17-3-64-4 through 17-3-64-8 of the Indiana Code, being Acts of 1965, Chapter 319; this 6th day of January, 2005 A.D.

Ben E. Bledsoe

Indiana Registered Land Surveyor No. S0559



MONUMENT RECORD
State of Indiana - County of Monroe

Section: 22

Township: 10 North

Range: 1 East

Corner ID: Ben No K-15


Monument Description & Remarks: Found 5/8" Rebar set by Bob Vollmer, R.L.S., with yellow cap stamped "Indiana DNR LS 0021", at West 1/4 corner of section. Rebar was 3" below grade, west edge of dirt road.

References on file in the County Surveyor's Office: Survey for Morgan-Monroe State Forest, Section 22, T10N, R1E, Robert C. Vollmer R.L.S., 8/26/97.

RECOVERY TIE DRAWING

Field Book 97-03 Page No. 52

USGS Hindustan Quad

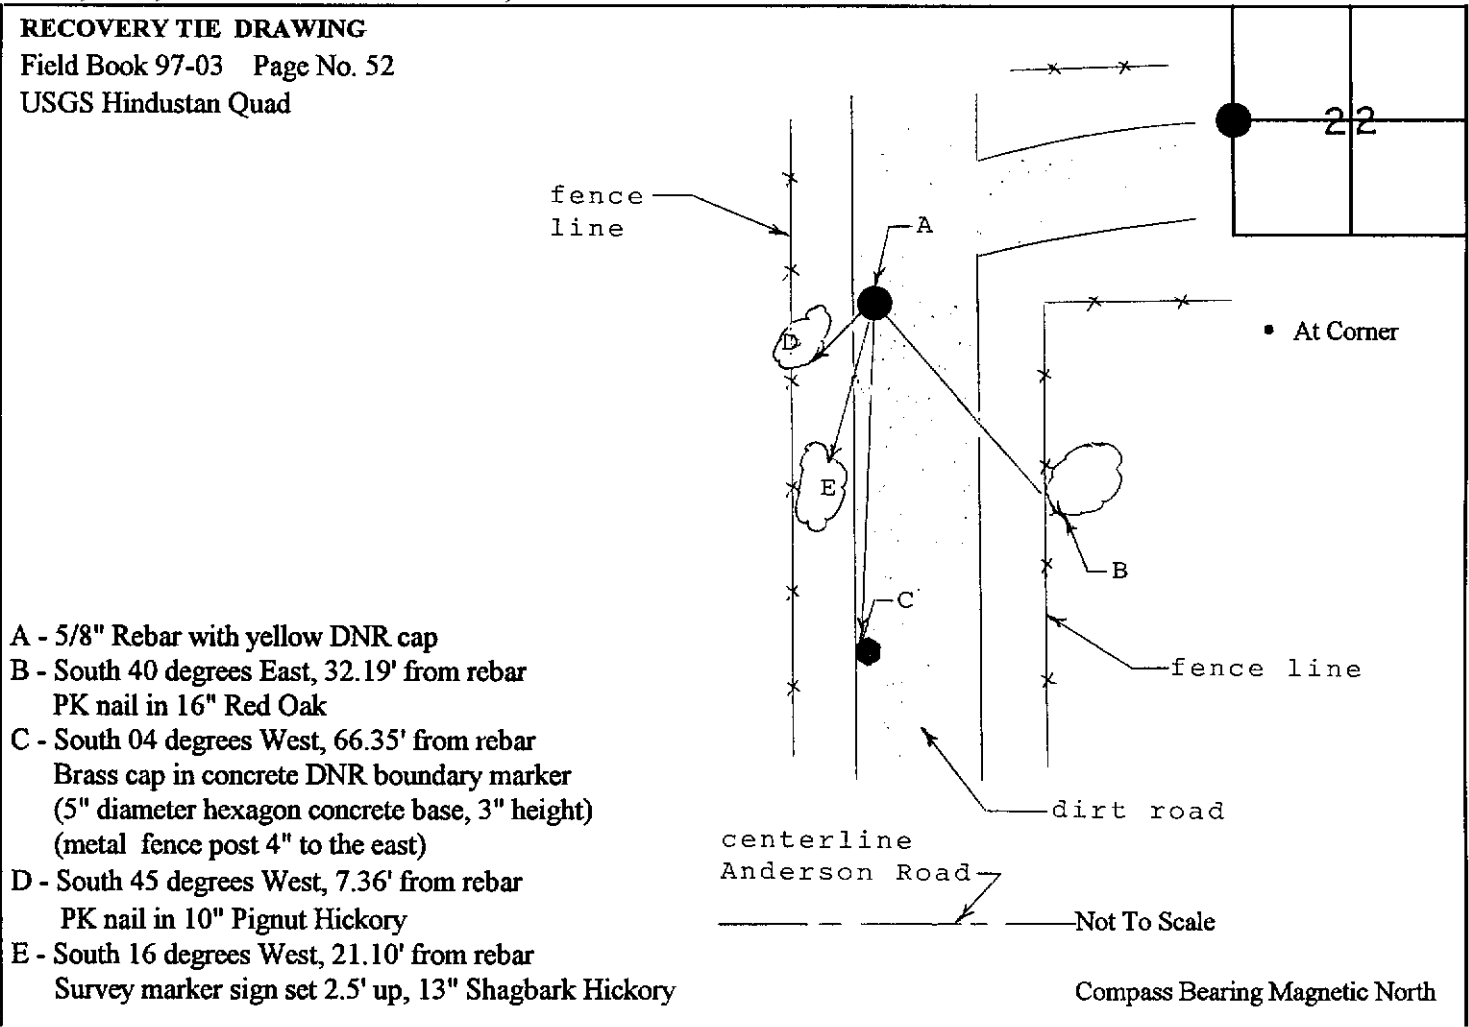

I, Kevin P. Enright, Monroe County Surveyor, hereby certify that this document was prepared under my direction in accordance with the provisions of Section 36-2-12-11 of the Indiana Code; and the above data is given under my hand and seal this 13th day of November, 1997.

Kevin P. Enright

Administered by

Surveyor PR Reeves
Bones

